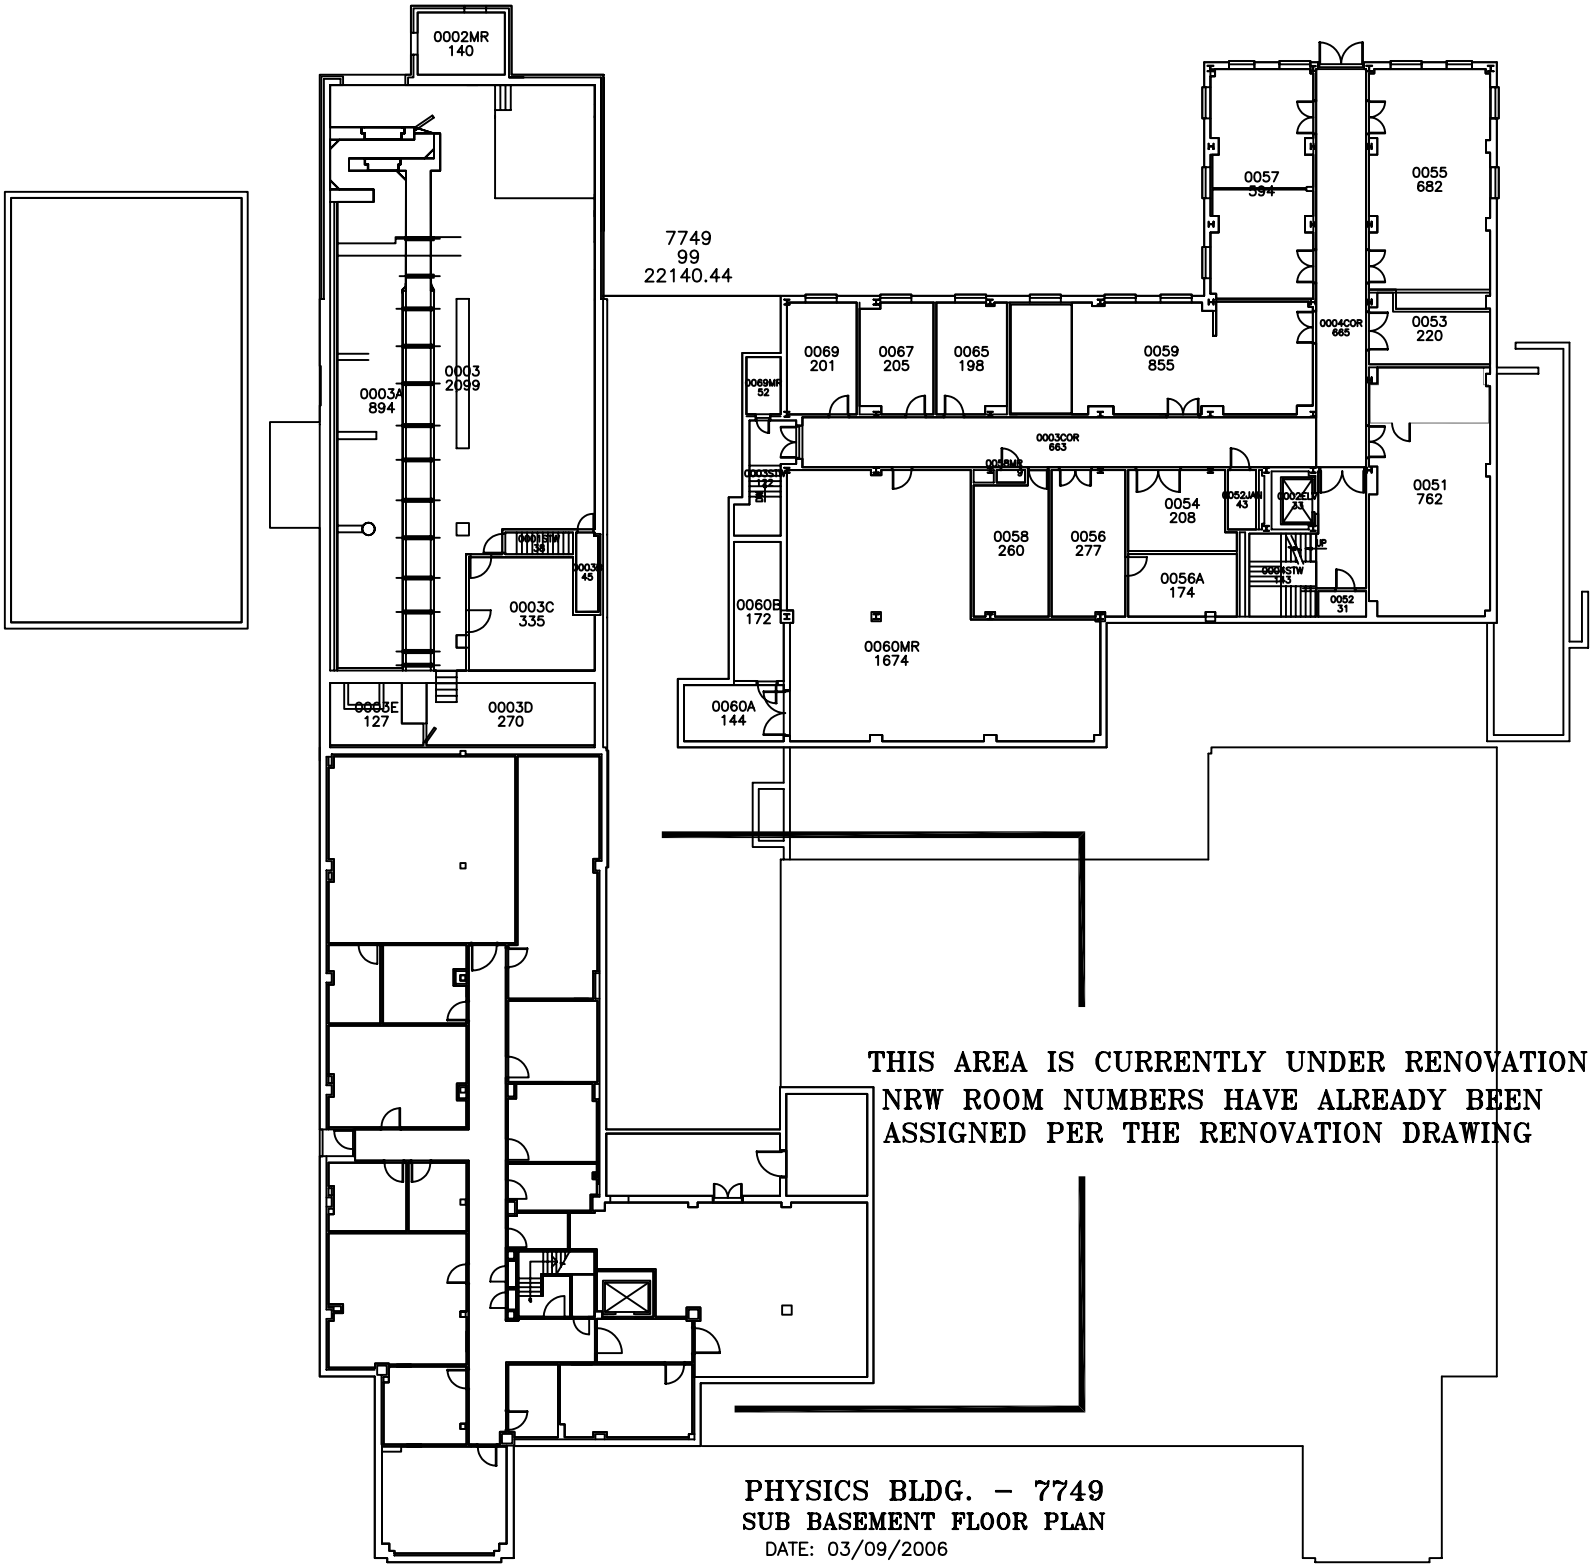

THIS AREA IS CURRENTLY UNDER RENOVATION
NRW ROOM NUMBERS HAVE ALREADY BEEN
ASSIGNED PER THE RENOVATION DRAWING

PHYSICS BLDG. – 7749
SUB BASEMENT FLOOR PLAN
DATE: 03/09/2006